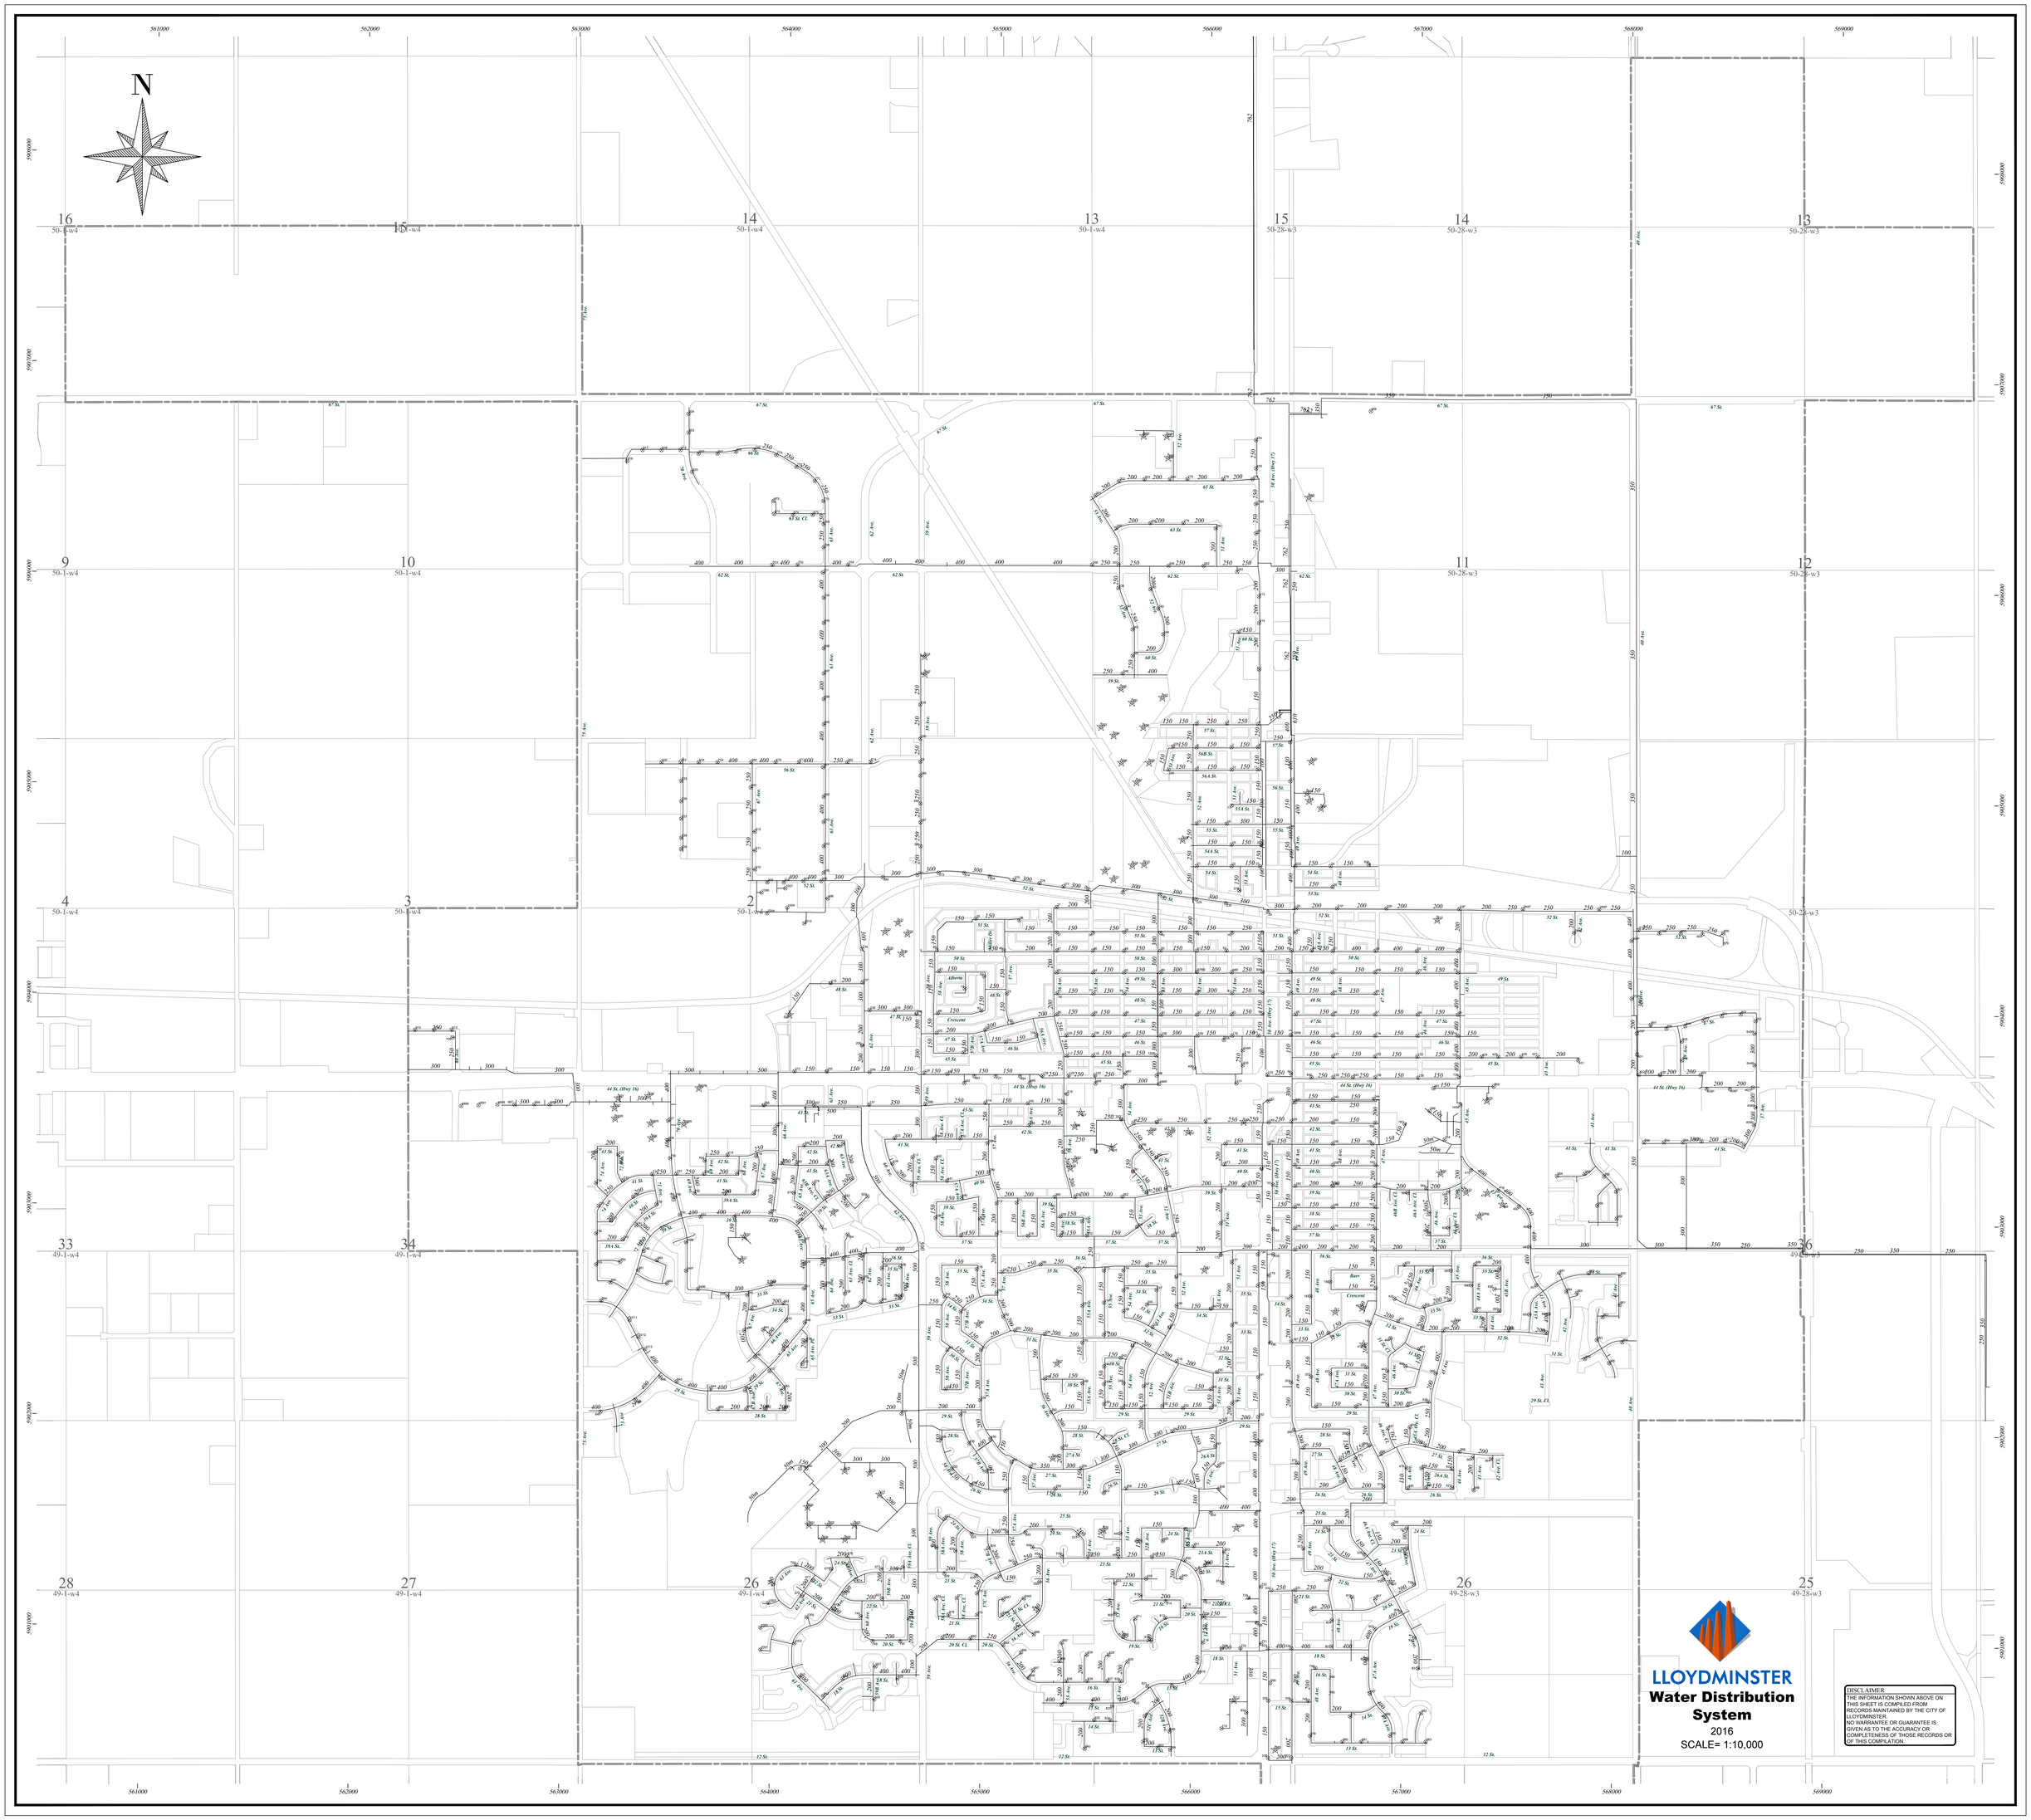
N
LLOYDMINSTER
Water Distribution System
2016
SCALE= 1:10,000
DISCLAIMER
THE INFORMATION SHOWN ABOVE ON THIS SHEET IS COMPILED FROM RECORDS MAINTAINED BY THE CITY OF LLOYDMINSTER.
NO WARRANTEE OR GUARANTEE IS GIVEN AS TO THE ACCURACY OR COMPLETENESS OF THOSE RECORDS OR OF THIS COMPILATION.